Elkington

Paveslot 150

This drawing and any information or descriptive matter set out hereon are confidential and the copyright of ELKINGTON GATIC, and are not to be disclosed, loaned, copied or used for manufacturing or tendering or for any other purpose without permission. © 2005

	Revision	Date	Sig
A	CONCRETE SPECIFICATION UPDATED TO BS EN 206-1 AND BS 8500.	14:07:06	P.M.

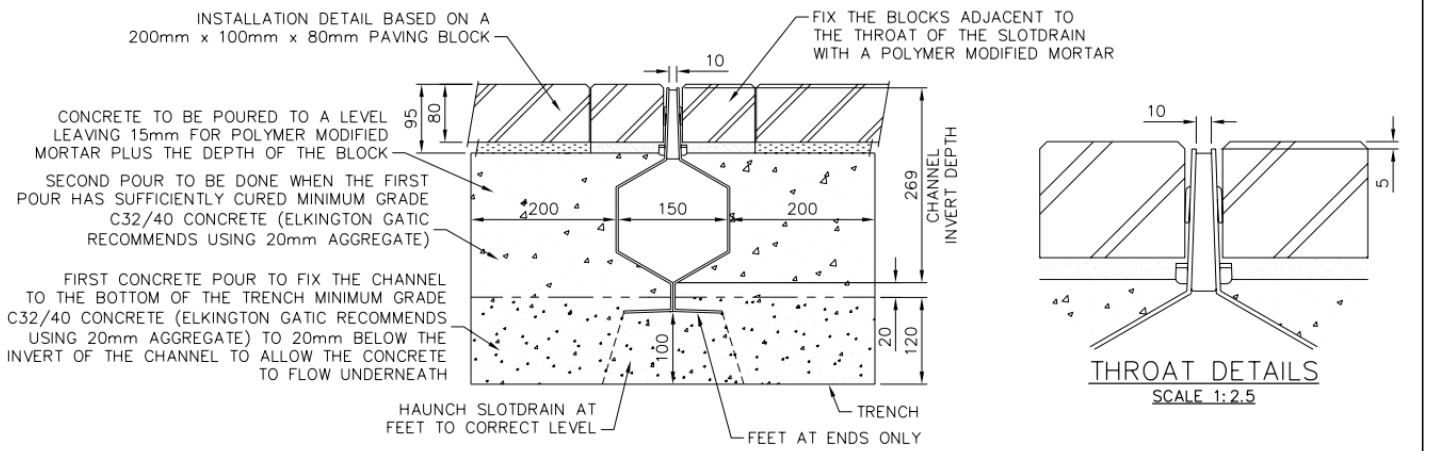

THROAT DETAILS

SCALE 1:2.5

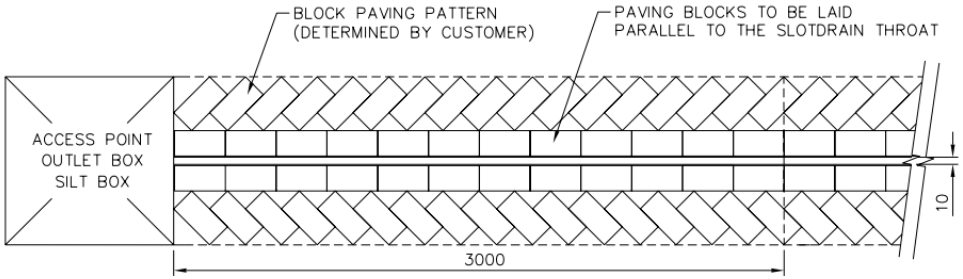

PLAN DETAIL

NOT TO SCALE

GATIC SLOTDRAIN
150mm PAVESLOT
S11310
SECTION AND PLAN DETAILS

BLOCK PAVING INSTALLATION

NOT TO SCALE